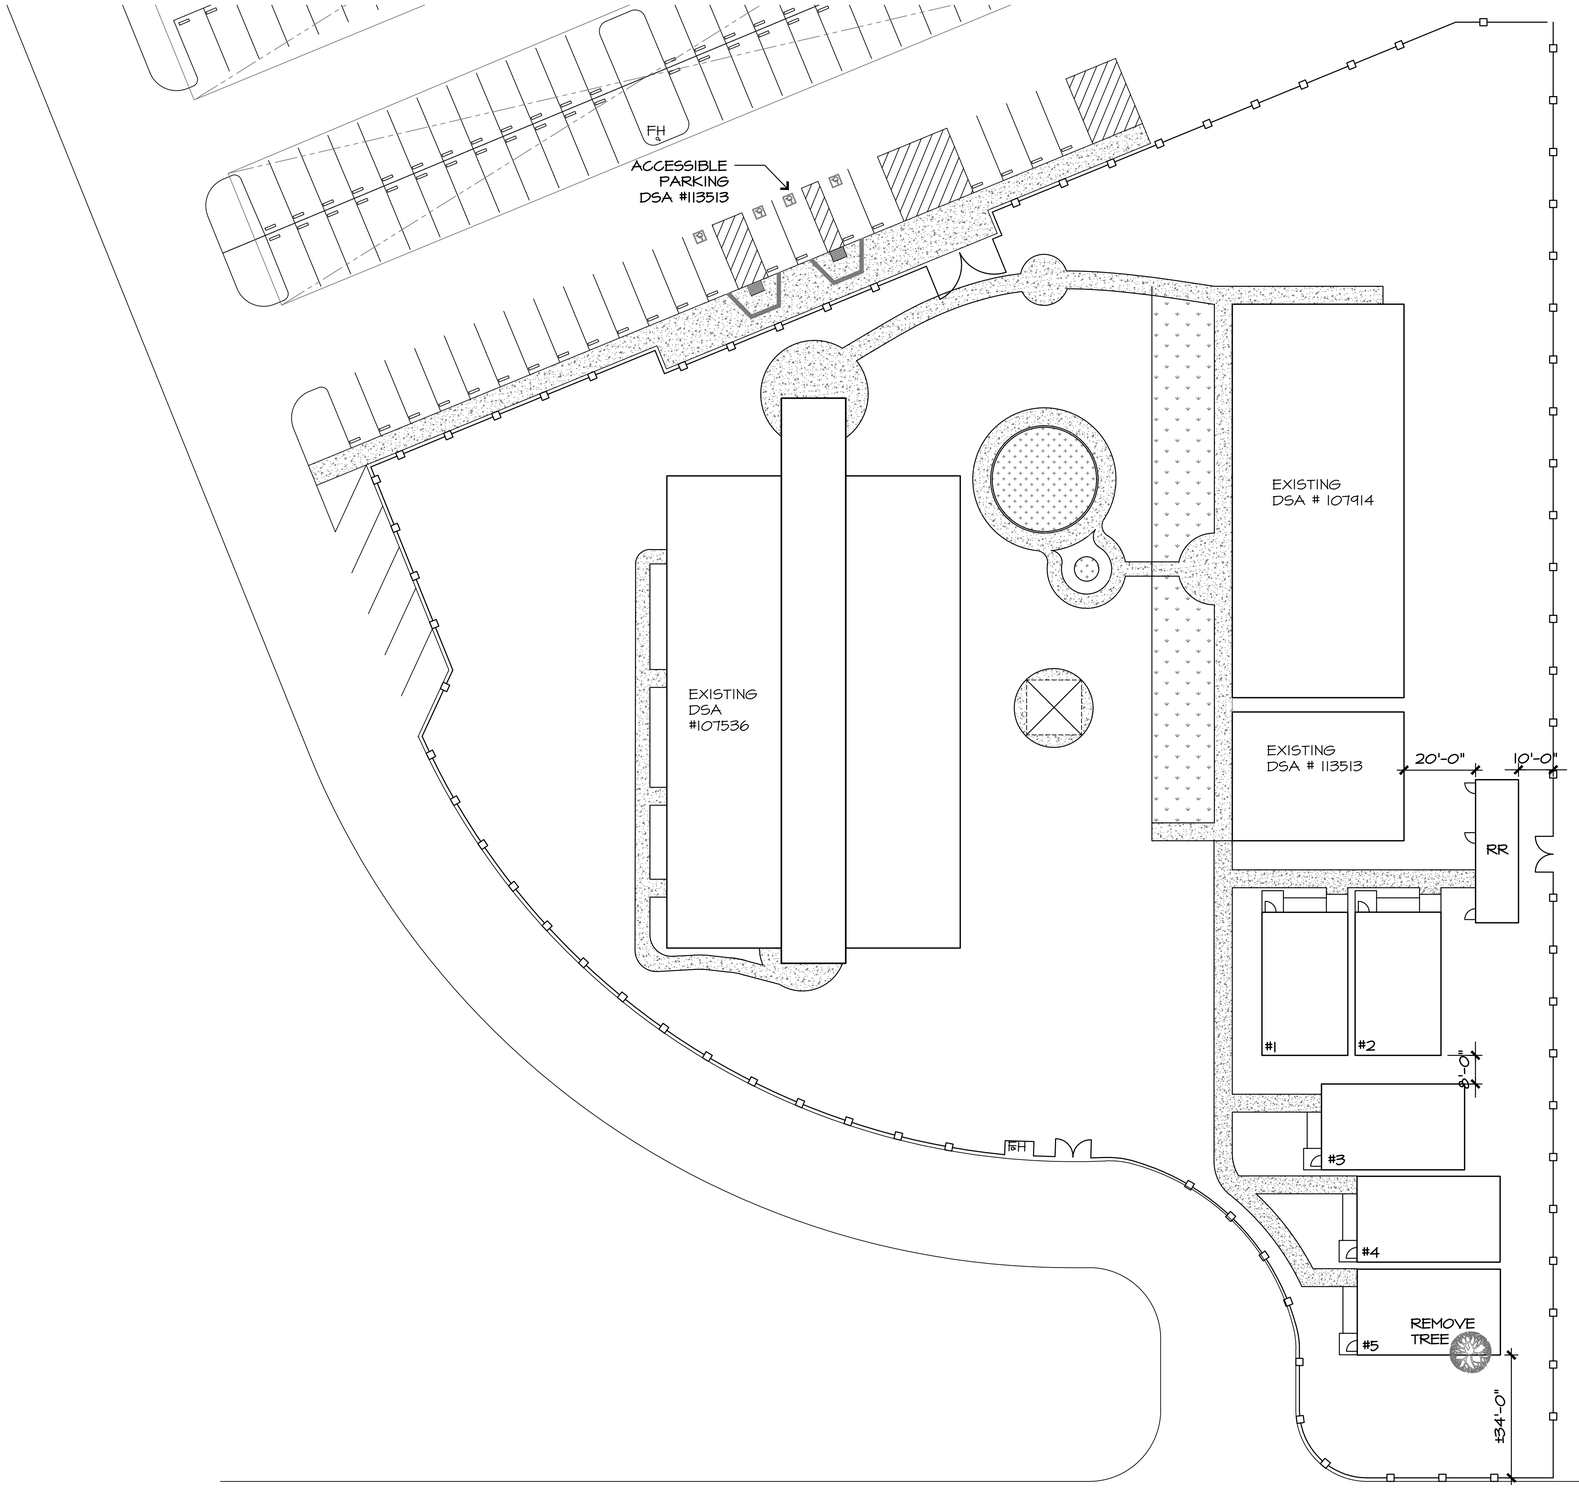


SITE PLAN

SCALE: 1" = 20'-0"

WILSON
ARCHITECTURE, INC.
609 15TH STREET
MODESTO, CALIFORNIA 95354-2510
TEL: (209) 577-0114
FAX: (209) 577-0116
EMAIL: arcnorm@pacbell.net

NORMAN E. WILSON

LICENSED ARCHITECT
NORMAN E. WILSON
EXPIRES
SEP. 30 2021
NO. C10851
STATE OF CALIFORNIA

PROJECT TITLE:

NEW PORTABLE CLASSROOM & RESTROOM
SAN LEANDRO ADULT SCHOOL
1448 WILLIAMS ST
SAN LEANDRO, CA.

SHEET TITLE:

SITE PLAN

ALL IDEAS, DESIGNS, ARRANGEMENTS AND PLANS INDICATED OR REPRESENTED BY THIS DRAWING ARE OWNED BY AND ARE THE PROPERTY OF WILSON ARCHITECTURE, INC. AND WERE CREATED, EVOLVED AND DEVELOPED FOR USE ON AND IN CONJUNCTION WITH THIS SPECIFIED PROJECT. NONE OF THE IDEAS, DESIGNS, ARRANGEMENTS OR PLANS SHALL BE USED BY OR DISCLOSED TO ANY PERSON, FIRM OR CORPORATION FOR ANY PURPOSE WHATSOEVER WITHOUT THE EXPRESS WRITTEN PERMISSION OF WILSON ARCHITECTURE, INC.

COPYRIGHT ©

DO NOT SCALE

REVISIONS:

#	DATE	DESCRIPTION

JOB NO: 192270 B4

DATE: SEPT 2019

CHKD: NEW

DRAWN: PWW

SHEET NO.

A-0.1