PACIFIC SPORTS COMPLEX
AND
BURRELL FIELD

SAN LEANDRO UNIFIED SCHOOL DISTRICT


Harris & Associates

AEDIS ARCHITECTURE & PLANNING

VERDE DESIGN

SITE SIGNAGE

04/19/12

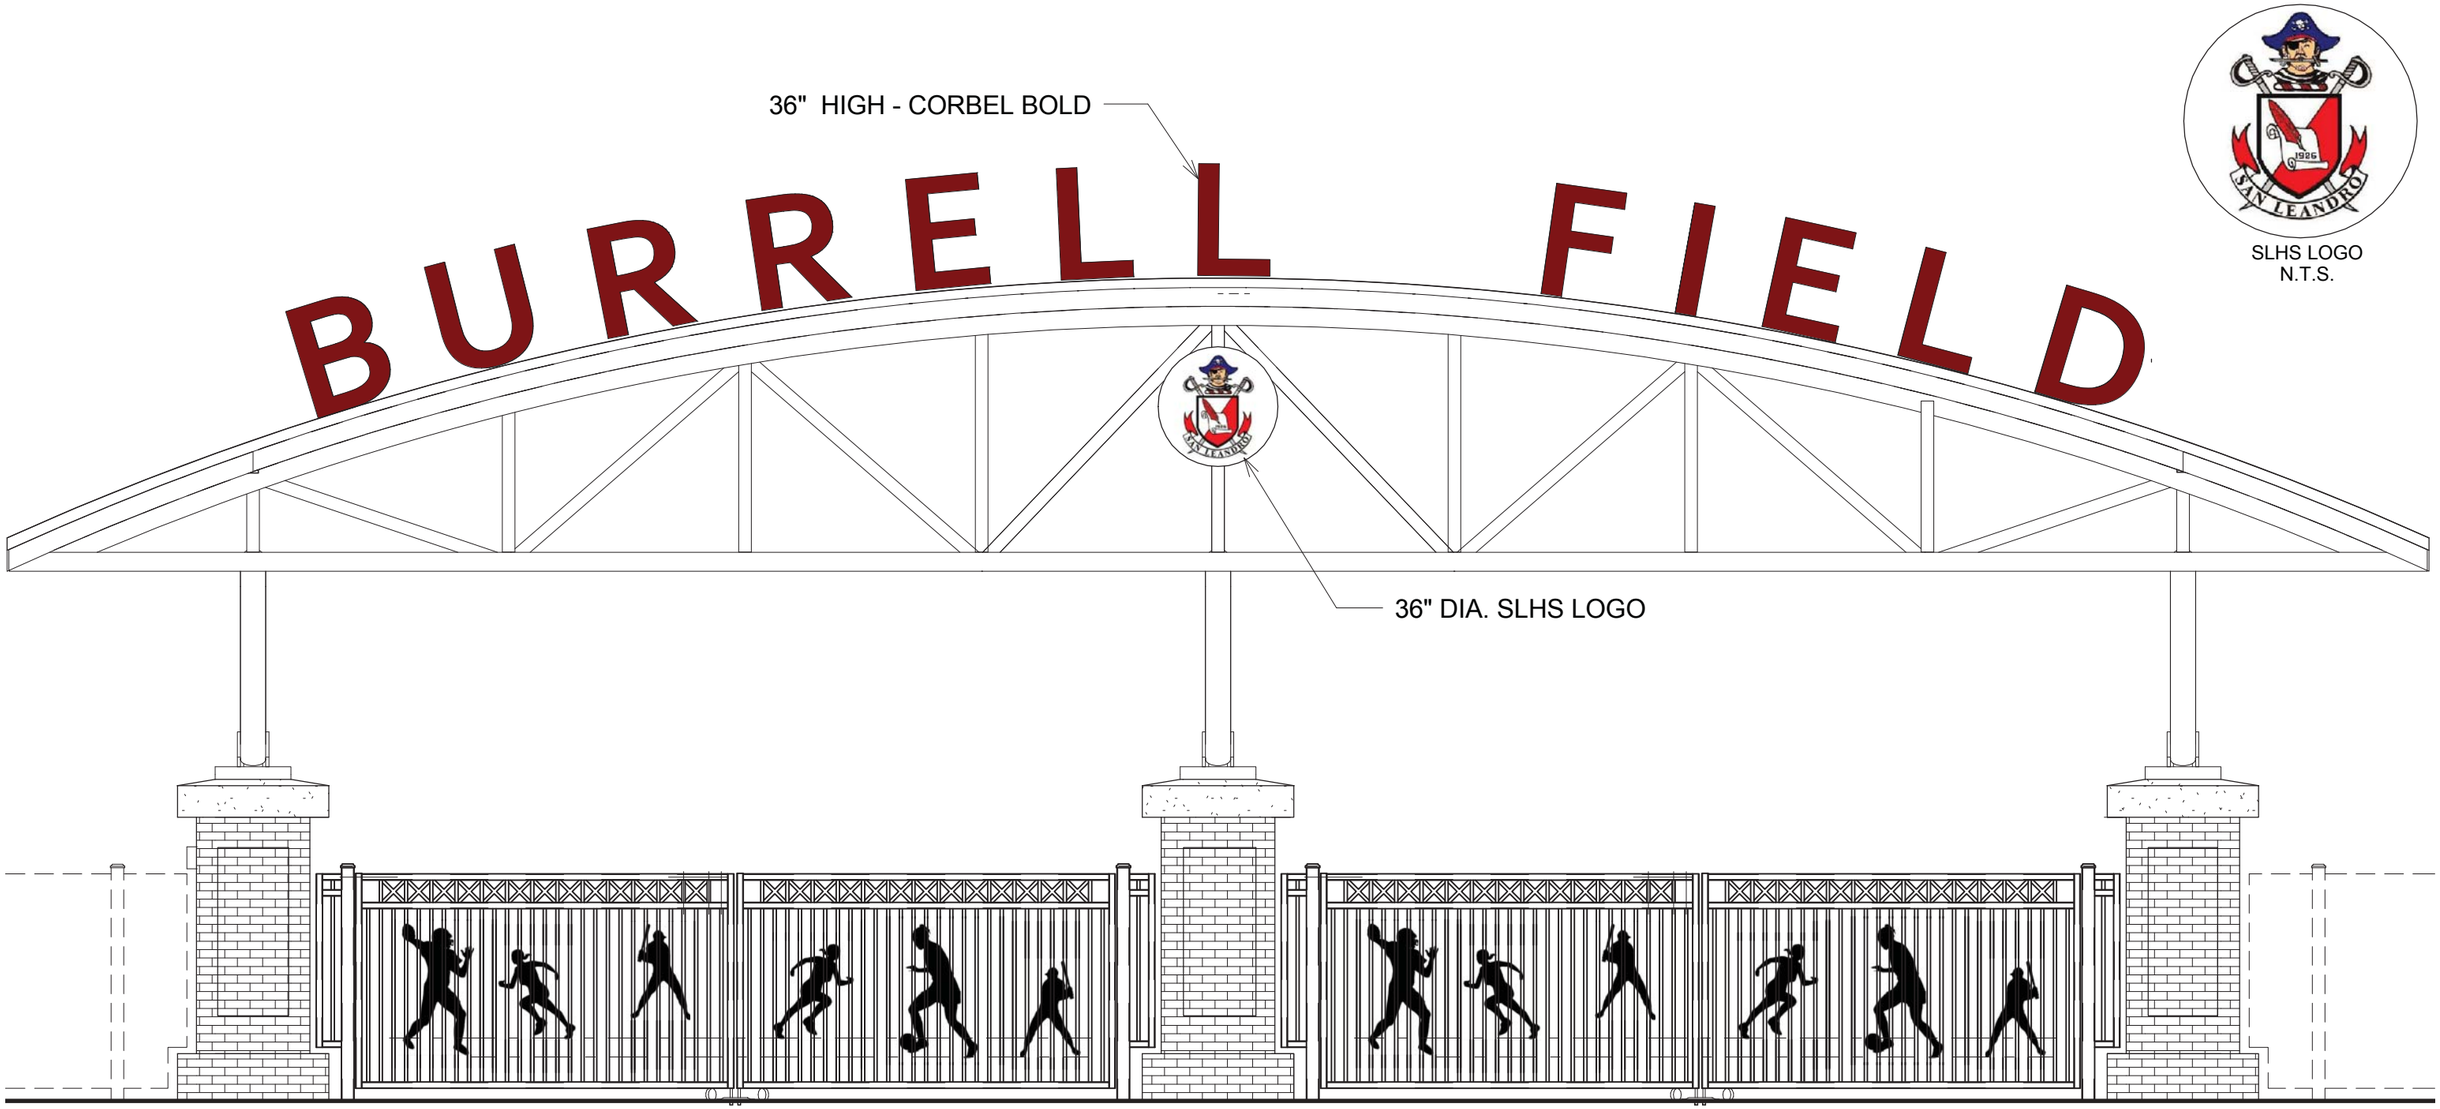


SLHS LOGO
N.T.S.

1 ENTRY GATE SIGNAGE
SCALE: 1/4" = 1'-0"


PACIFIC SPORTS COMPLEX AND BURRELL FIELD

SAN LEANDRO UNIFIED SCHOOL DISTRICT


04/19/12

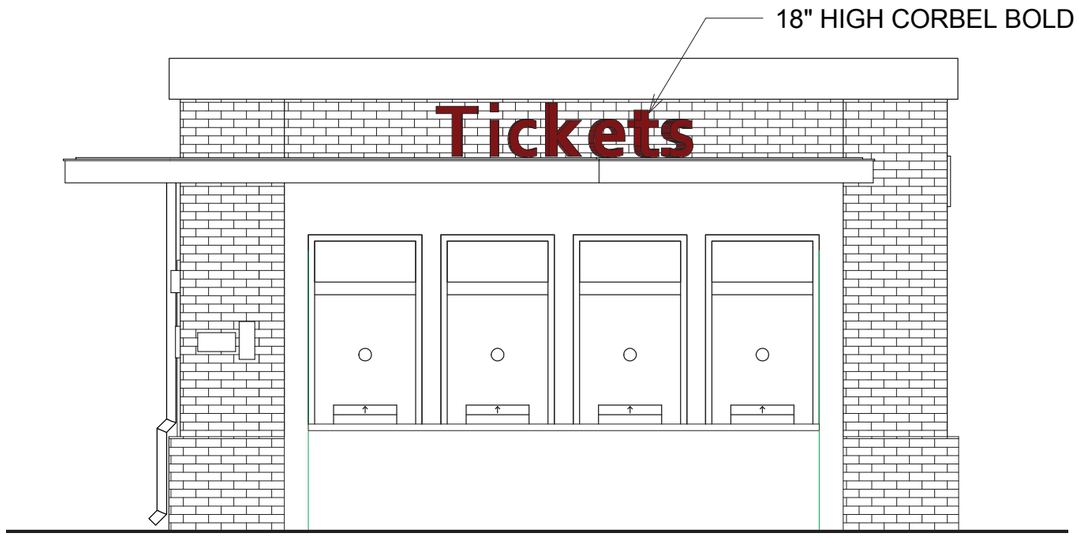


1 TICKET BOOTH SIGNAGE
SCALE: 1/4" = 1'-0"

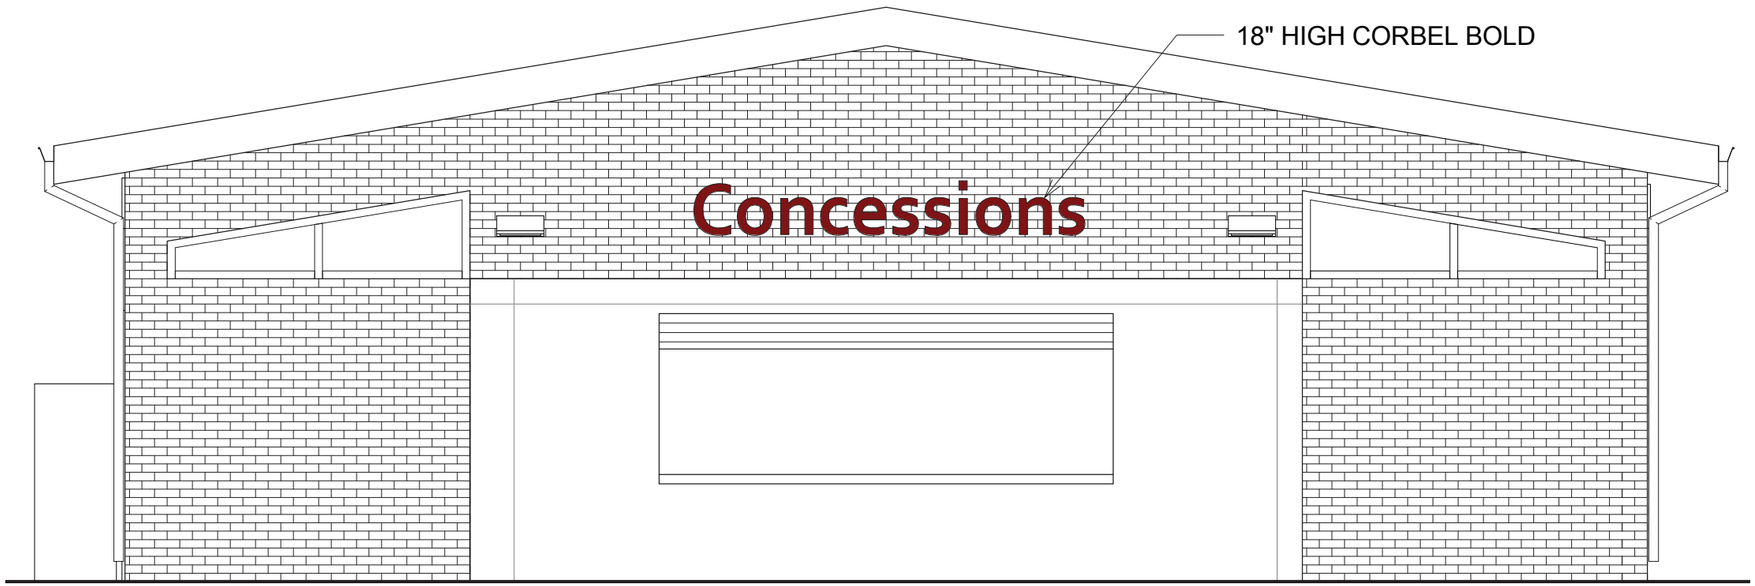


2 CONCESSIONS SIGNAGE - MAIN PLAZA
SCALE : 1/4" = 1'-0"

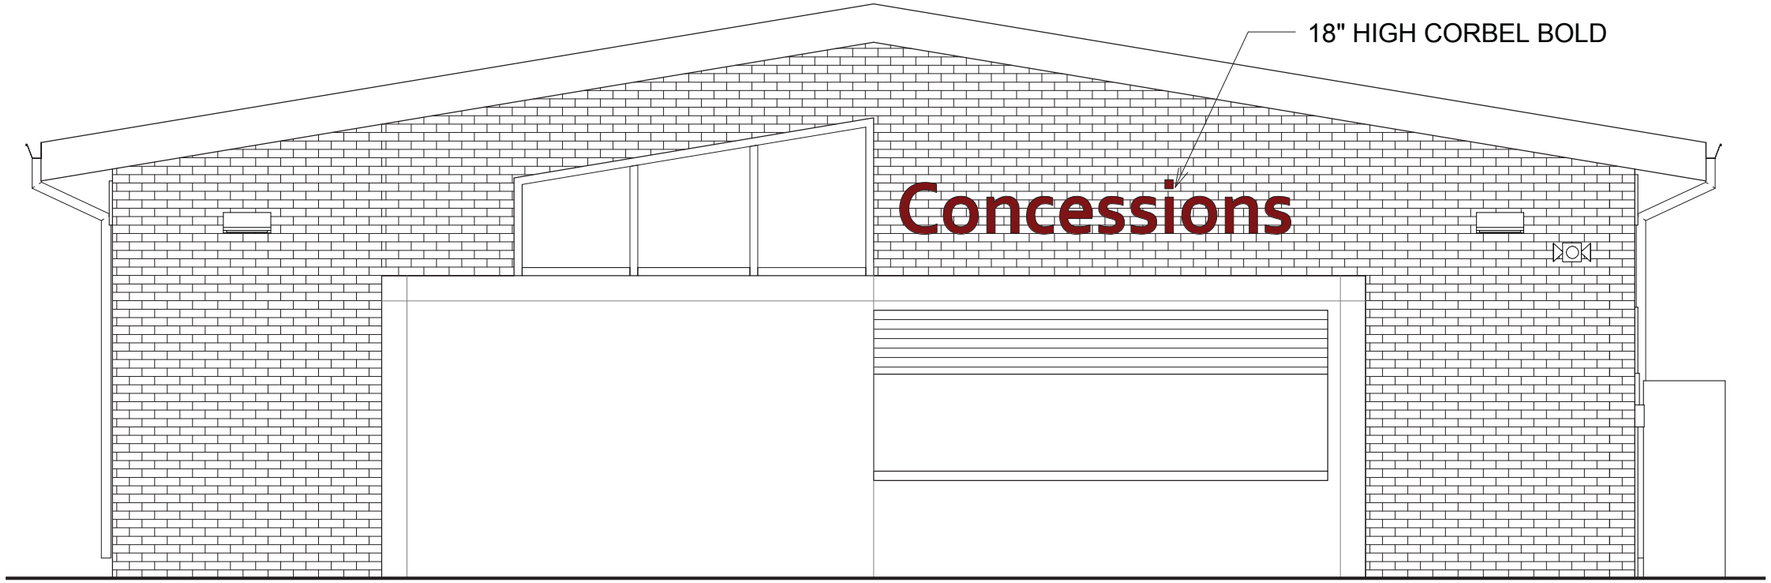


1 CONCESSIONS SIGNAGE - BASEBALL PLAZA
SCALE : 1/4" = 1'-0"

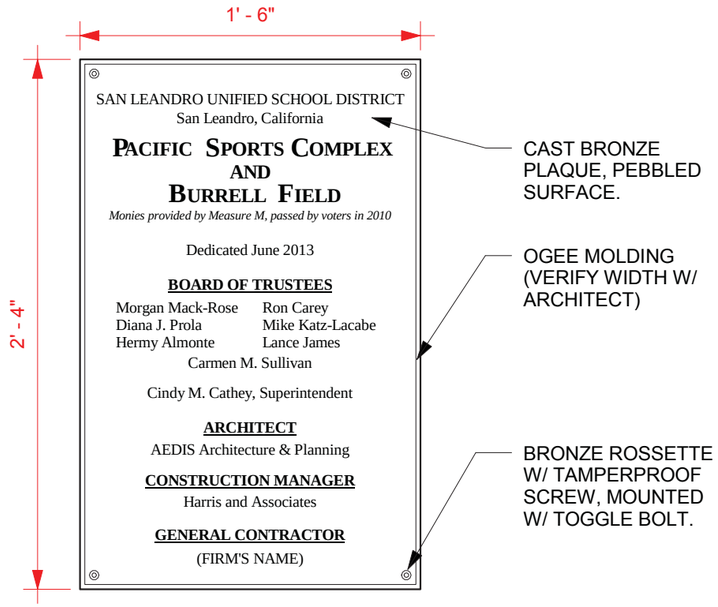


1 DEDICATION PLAQUE SIGNAGE
SCALE: 1 1/2" = 1'-0"

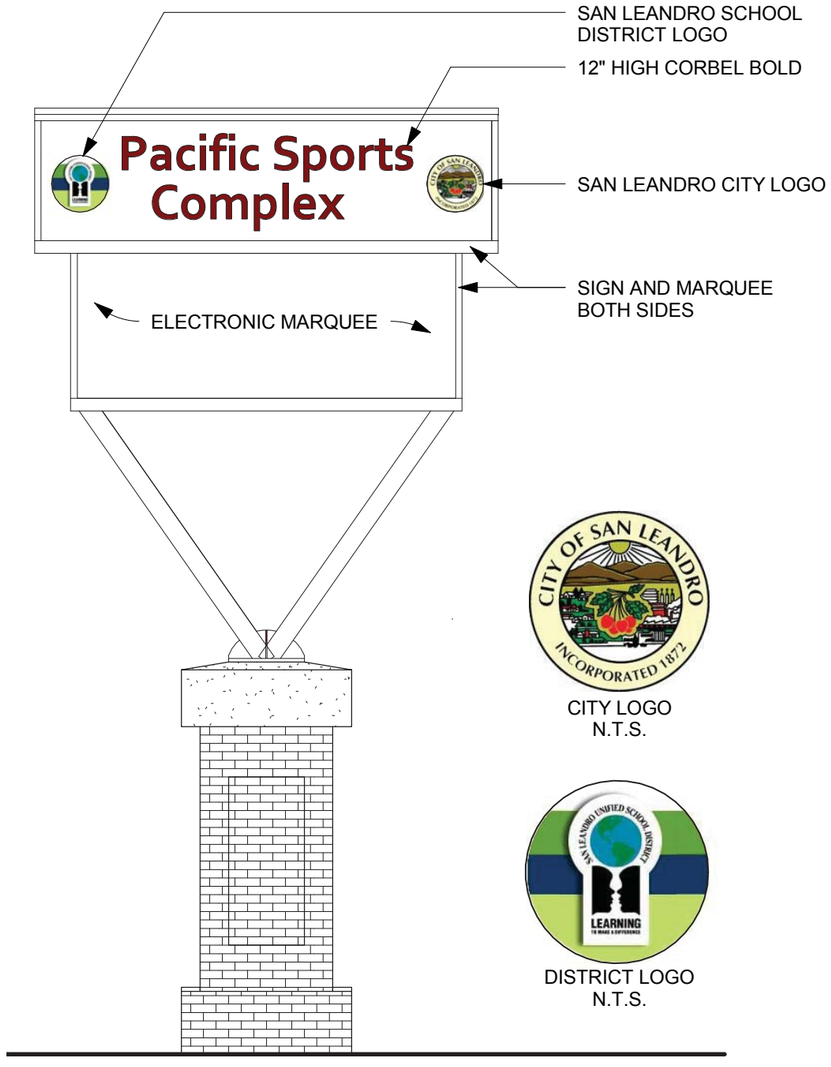

2 ELECTRONIC MARQUEE SIGNAGE
SCALE: 1/4" = 1'-0"

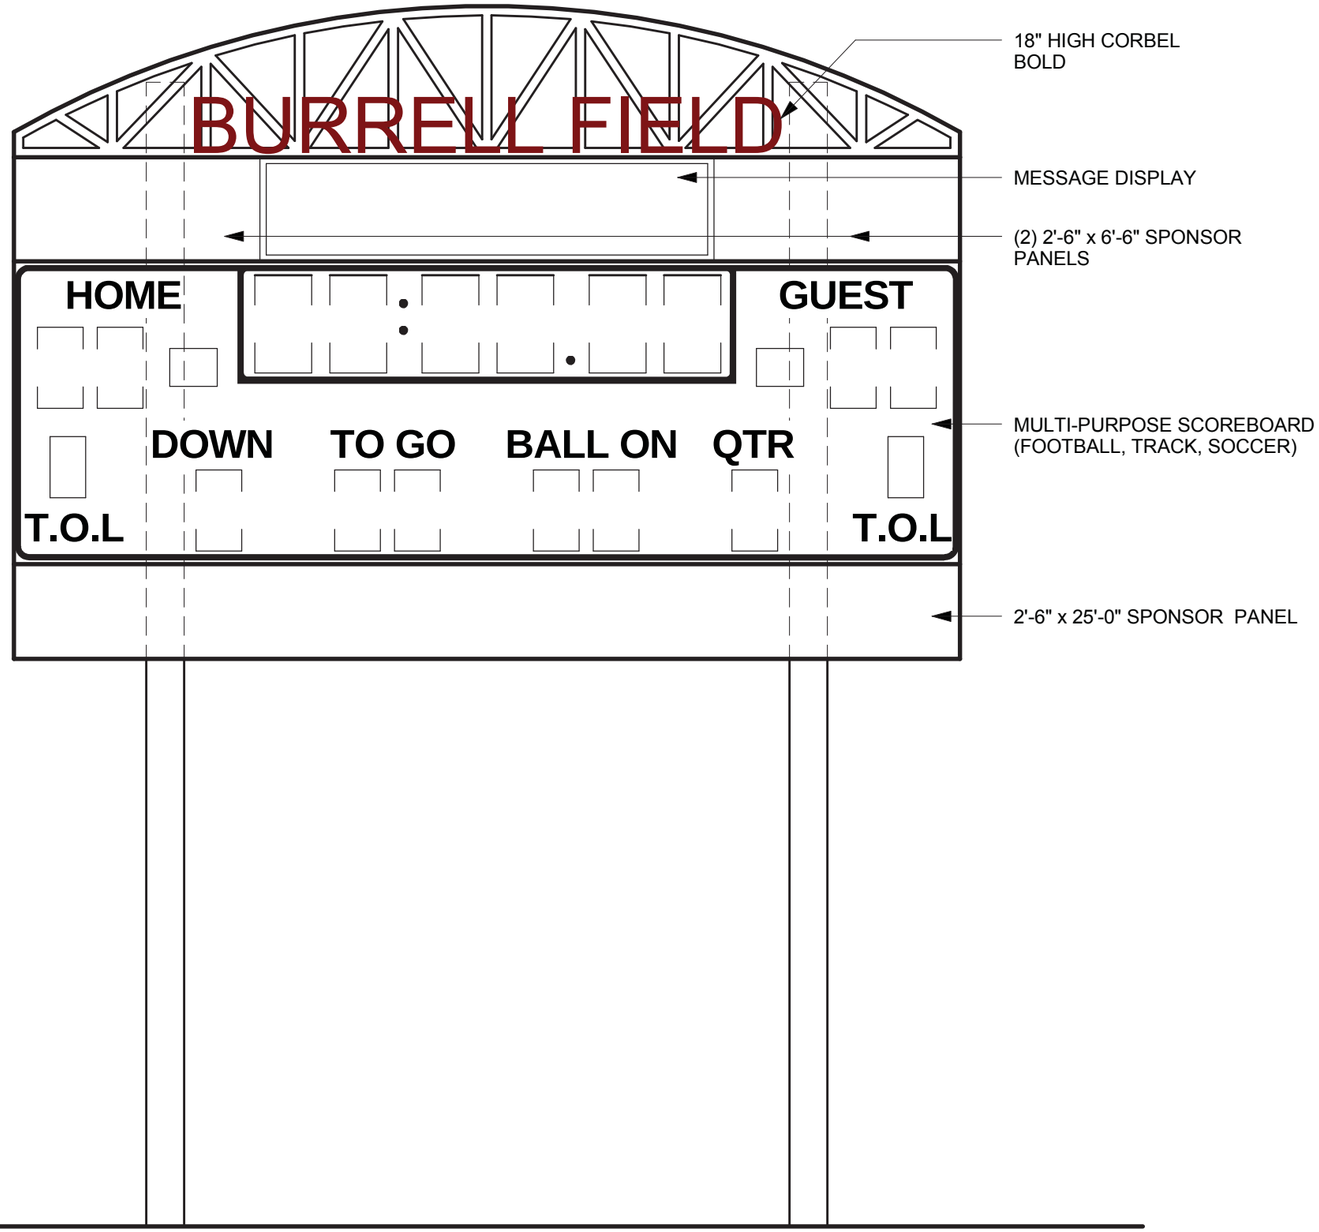


2 SCOREBOARD SIGNAGE
SCALE: 1/4" = 1'-0"

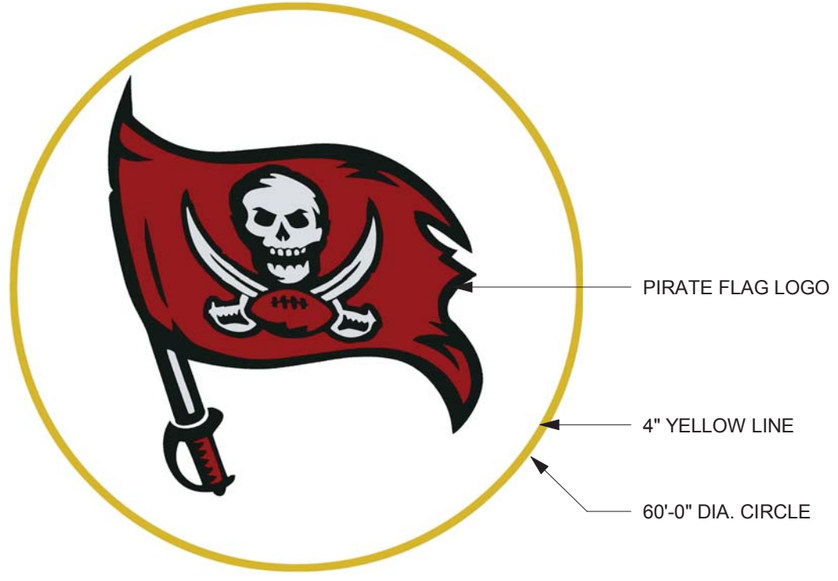


1 FOOTBALL FIELD CENTER LOGO
SCALE: 1/16" = 1'-0"



2 FOOTBALL FIELD END ZONE LETTERING
SCALE: 1/16" = 1'-0"

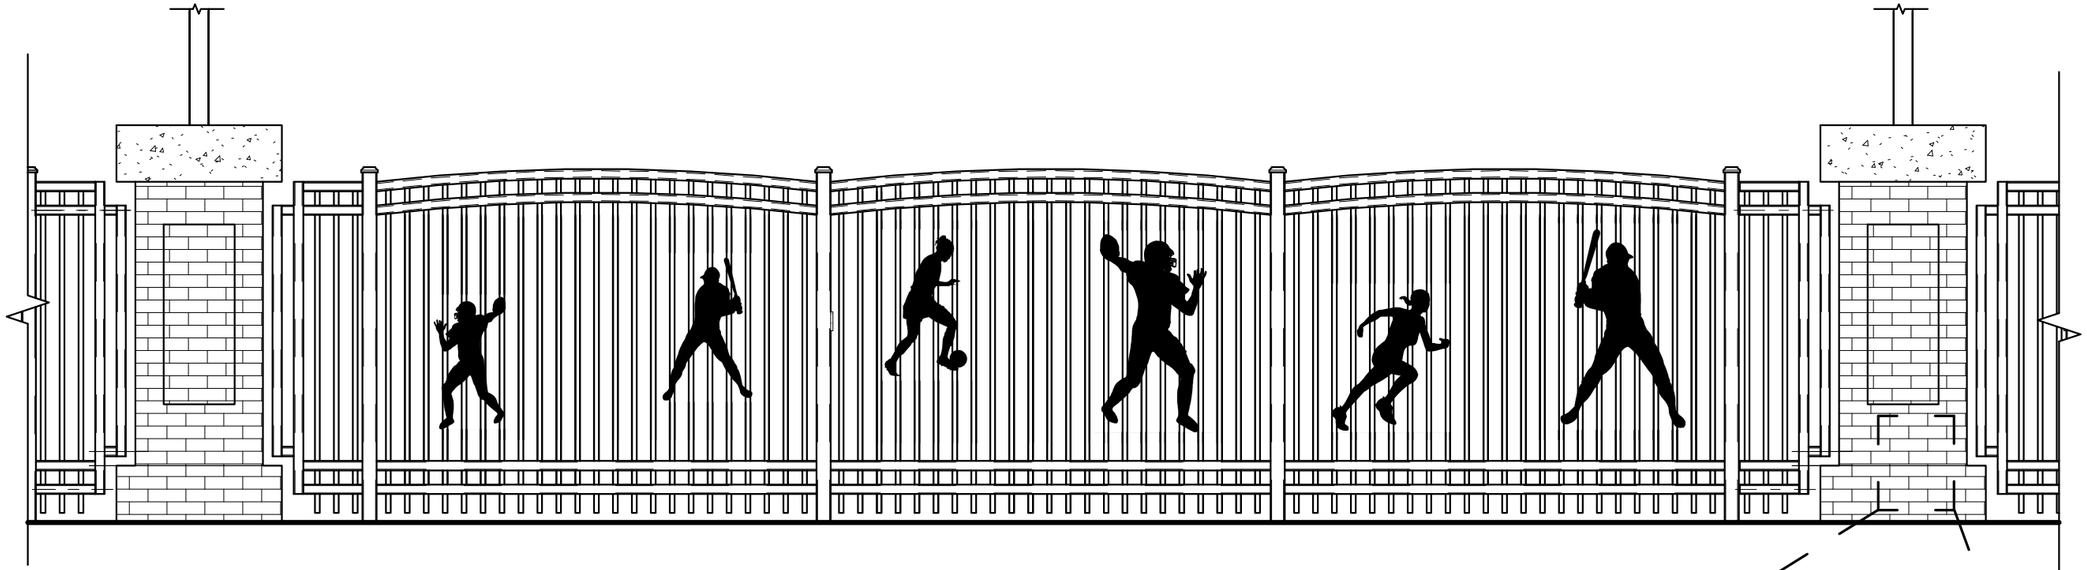

1 TYPICAL COLLONADE FENCE ELEVATION
SCALE: 3/8" = 1'-0"

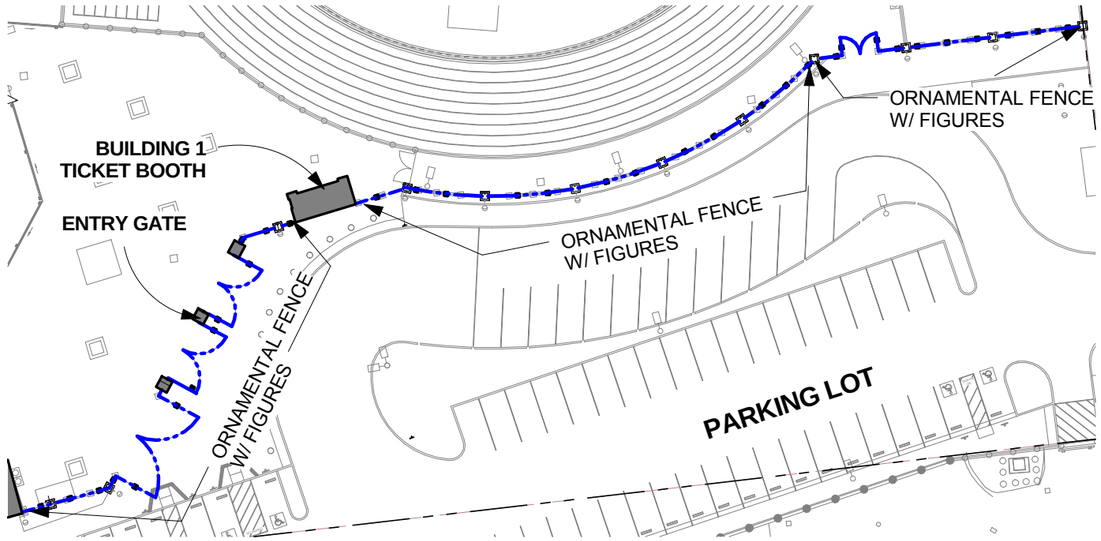

2 ENLARGED COLLONADE FENCE PLAN
SCALE: 1" = 50'-0"



3 BRICK COLOR
SEE SAMPLE BOARD