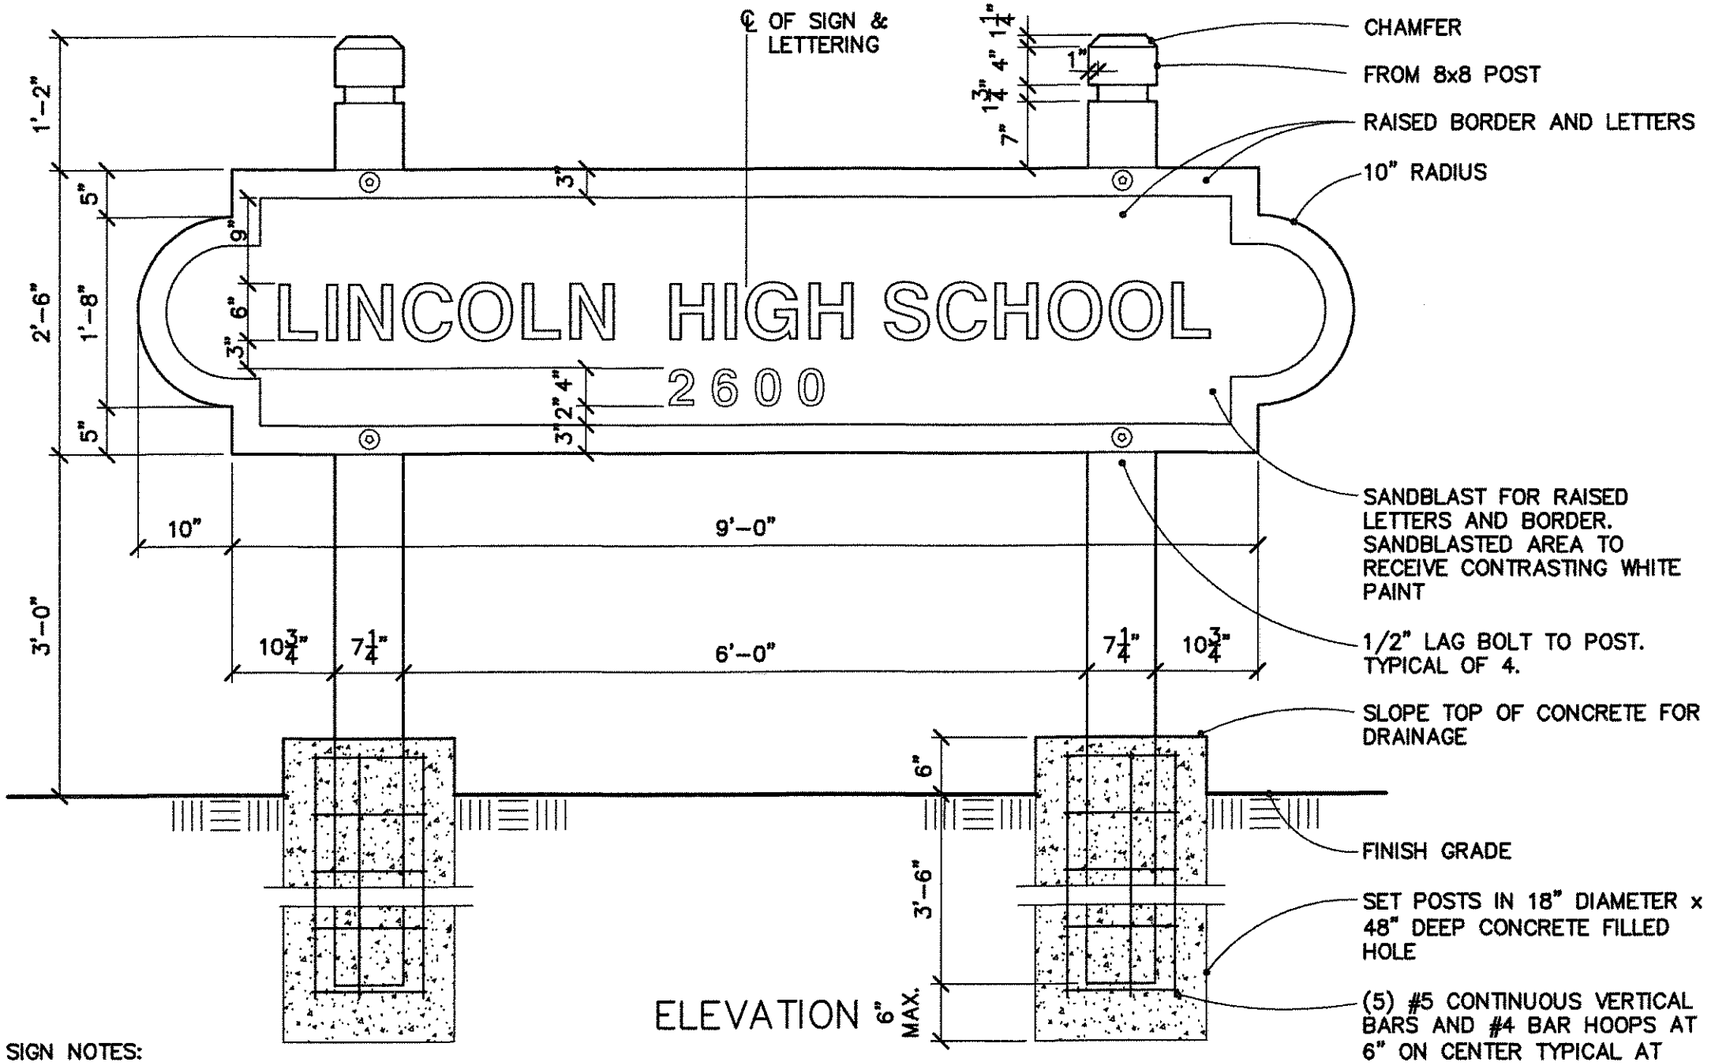


ELEVATION

SIGN NOTES:

1. ALL SURFACES OF SIGN TO RECEIVE SEMIGLOSS PAINT FINISH.
2. TEXT FONT HELVETICA. PROVIDE DOUBLE SPACE BETWEEN EACH WORD AND EACH NUMBER.
3. SIGN BOARD TO BE FROM 1 3/4" THICK REDWOOD OR CEDAR MATERIAL SANDBLASTED TO CREATE 1/4" HIGH RAISED LETTERS AND BORDER.
4. POSTS TO BE 8x8 PRESSURE TREATED WOOD, PAINTED.

12 CAMPUS IDENTIFICATION SIGN (ADD ALTERNATE NO. 1)

3/4"=1'-0"

JEFFERY E. WONG ARCHITECTS,
1727 MARTIN LUTHER KING JR. WY., STE. 210
OAKLAND, CA 94612

Jeffery E. Wong Architects,
1727 Martin Luther King, Jr. Way, Suite 210
Oakland, California 94612
Telephone 510-465-6780 • Fax 510-465-7741

L E T T E R O F T R A N S M I T T A L

TO: Mr. Mike Murphy
SLUSD
14735 Juniper St.
San Leandro, CA 94579.

PROJECT: Lincoln HS - 2012

FILE:

PROJ. NO: 12-04

DATE: 4-18-12

ENCLOSED IS THE FOLLOWING:

PREPARED BY: JW

☐ *Shop Drawing* ☐ *Sample* ☐ *Letter* ☐ *Tracing*

☐ *Print* ☐ *Materials Submittal* ☐ *Sepia* ☐ _____

#	NO. COPIES	DATED	NUMBERED	DESCRIPTION
1	1	—	—	Lincoln HS Campus I.D. Sign

THESE ARE TRANSMITTED/VIA:

☐ *Mail* ☐ *Messenger* ☑ ~~*Other*~~

☐ *For your review and/or comments by this date* _____ ☑ ~~*As Requested*~~

☑ *For your files/information* ☐ _____

REMARKS: Mike, please review and comment. For presentation to F&T.

Sincerely,

J. Wong

CC: