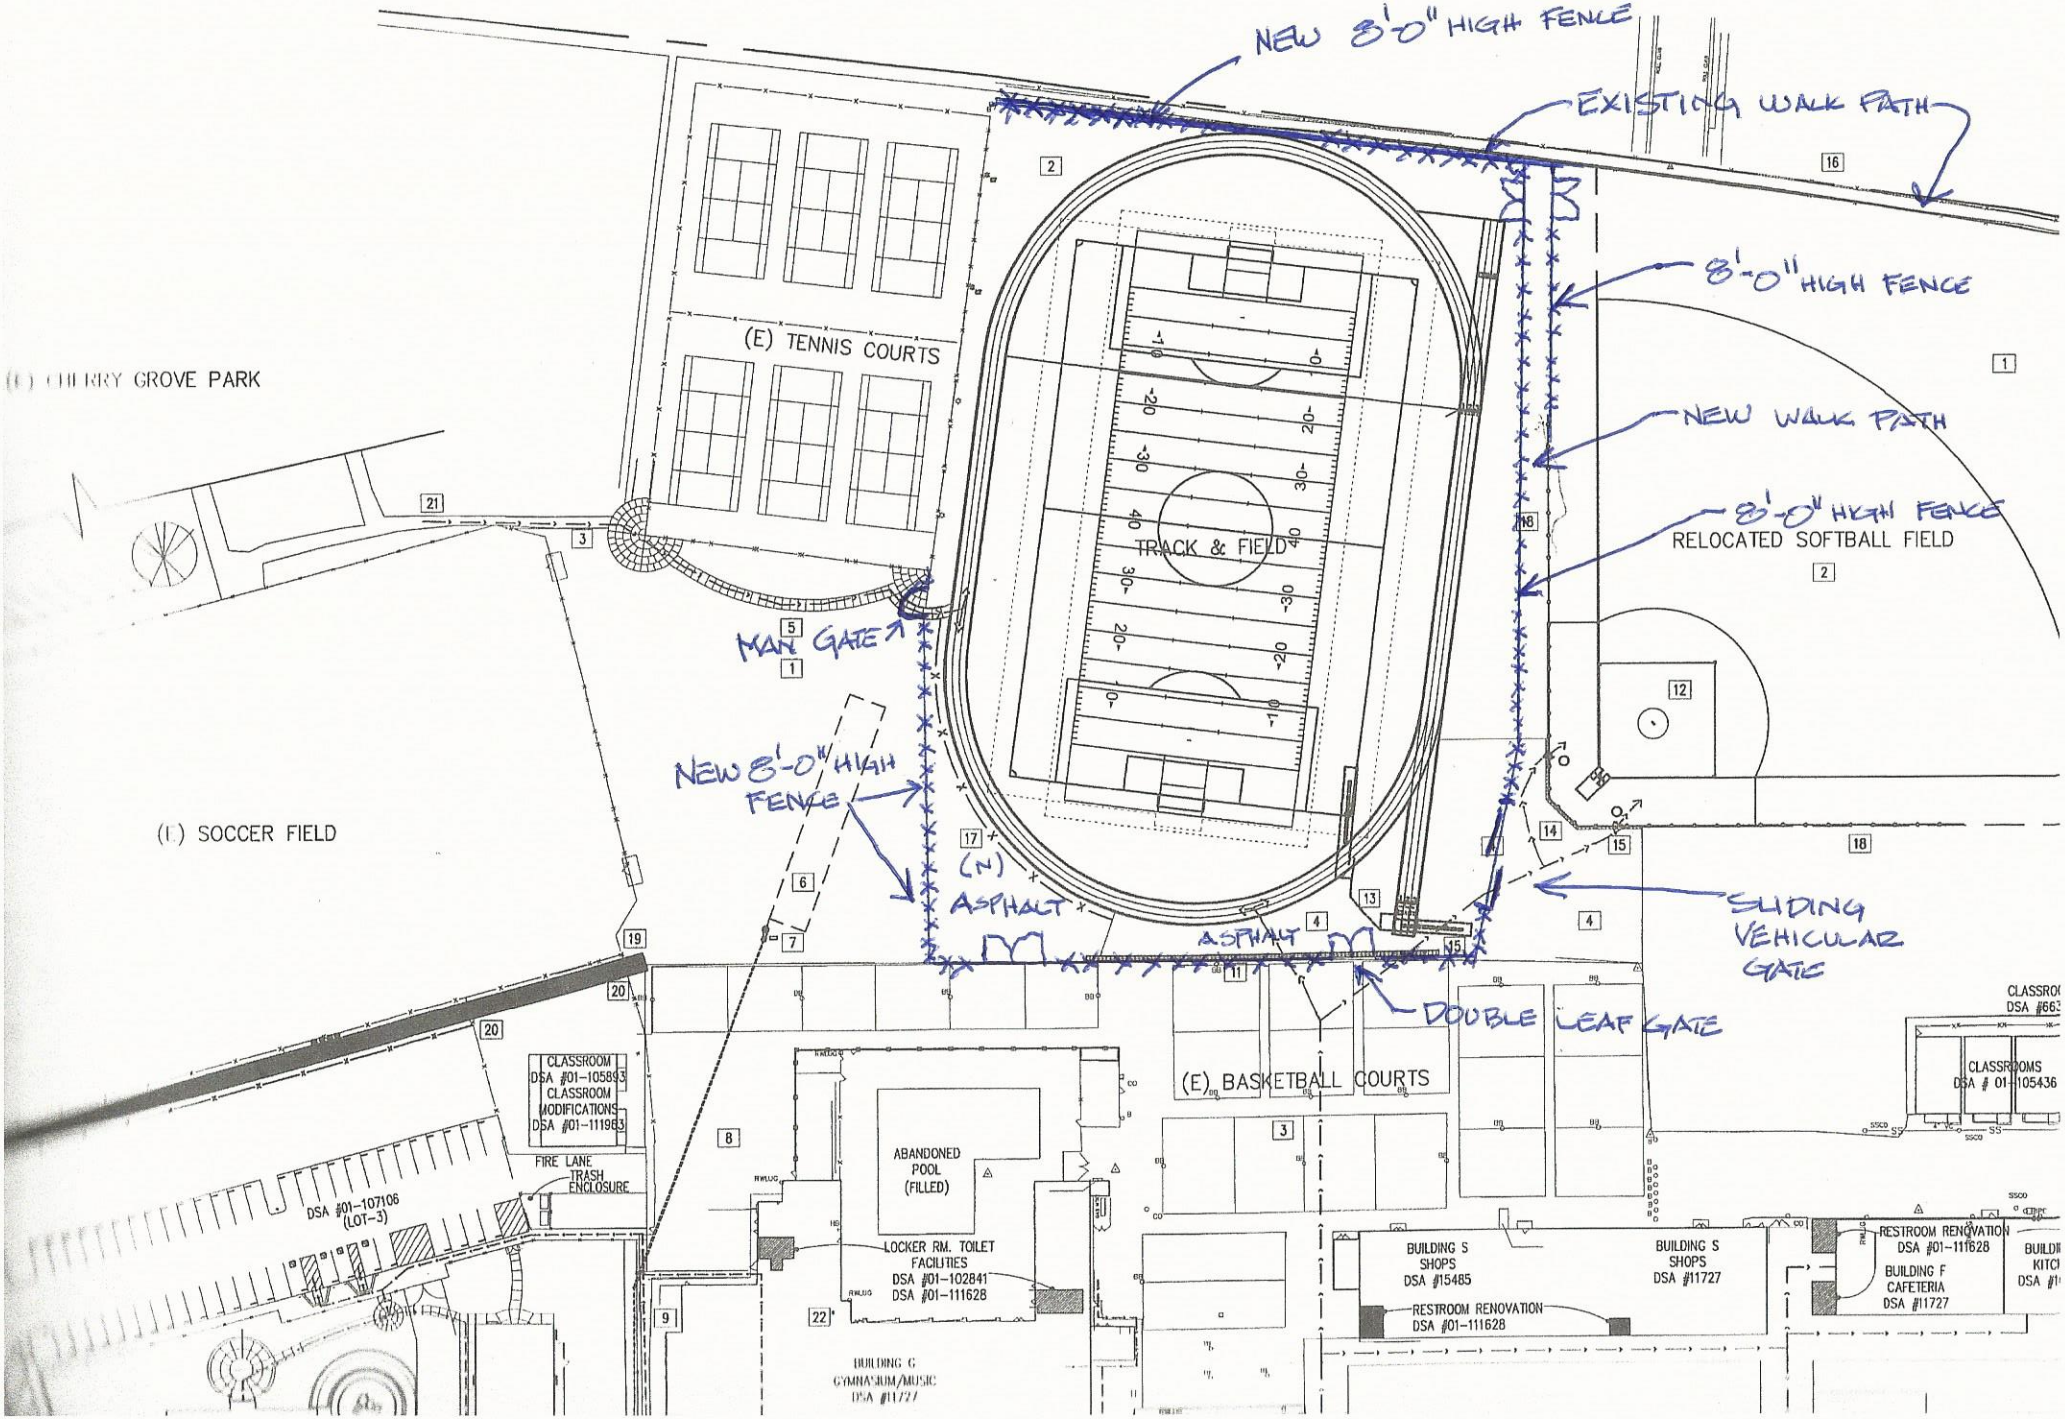

NEW 8'-0" HIGH FENCE
EXISTING WALK PATH
8'-0" HIGH FENCE
NEW WALK PATH
8'-0" HIGH FENCE
RELOCATED SOFTBALL FIELD
(E) CHERRY GROVE PARK
(E) TENNIS COURTS
TRACK & FIELD
MAN GATE
NEW 8'-0" HIGH FENCE
(E) SOCCER FIELD
(N) ASPHALT
ASPHALT
SLIDING VEHICULAR GATE
DOUBLE LEAF GATE
(E) BASKETBALL COURTS
CLASSROOM DSA #01-105893 CLASSROOM MODIFICATIONS DSA #01-111983
FIRE LANE
TRASH ENCLOSURE
DSA #01-107106 (LOT-3)
ABANDONED POOL (FILLED)
LOCKER RM. TOILET FACILITIES DSA #01-102841 DSA #01-111628
BUILDING G GYMNASIUM/MUSIC DSA #1727
BUILDING S SHOPS DSA #15485
BUILDING S SHOPS DSA #11727
RESTROOM RENOVATION DSA #01-111628
RESTROOM RENOVATION DSA #01-111628
BUILDING F CAFETERIA DSA #11727
CLASSROOMS DSA # 01-105436