MEASURE J1 & N PROJECT UPDATE

Presented by Aaron Kerrigan, Bond Director

November 9, 2021




HOME OF THE
SAN LEANDRO
PIRATES
HOME OF THE
SAN LEANDRO
PIRATES
HOME OF THE
SAN LEANDRO
PIRATES
HOME OF THE
SAN LEANDRO
PIRATES
SAN LEANDRO


NEW CLASSROOMS, FIELD AND ENTRYWAY AT BANCROFT




MEASURE N
BUILDING GREAT SCHOOLS
FOR SAN LEANDRO

NEW CLASSROOM BUILDINGS AT MUIR

MEASURE N
BUILDING GREAT SCHOOLS FOR SAN LEANDRO

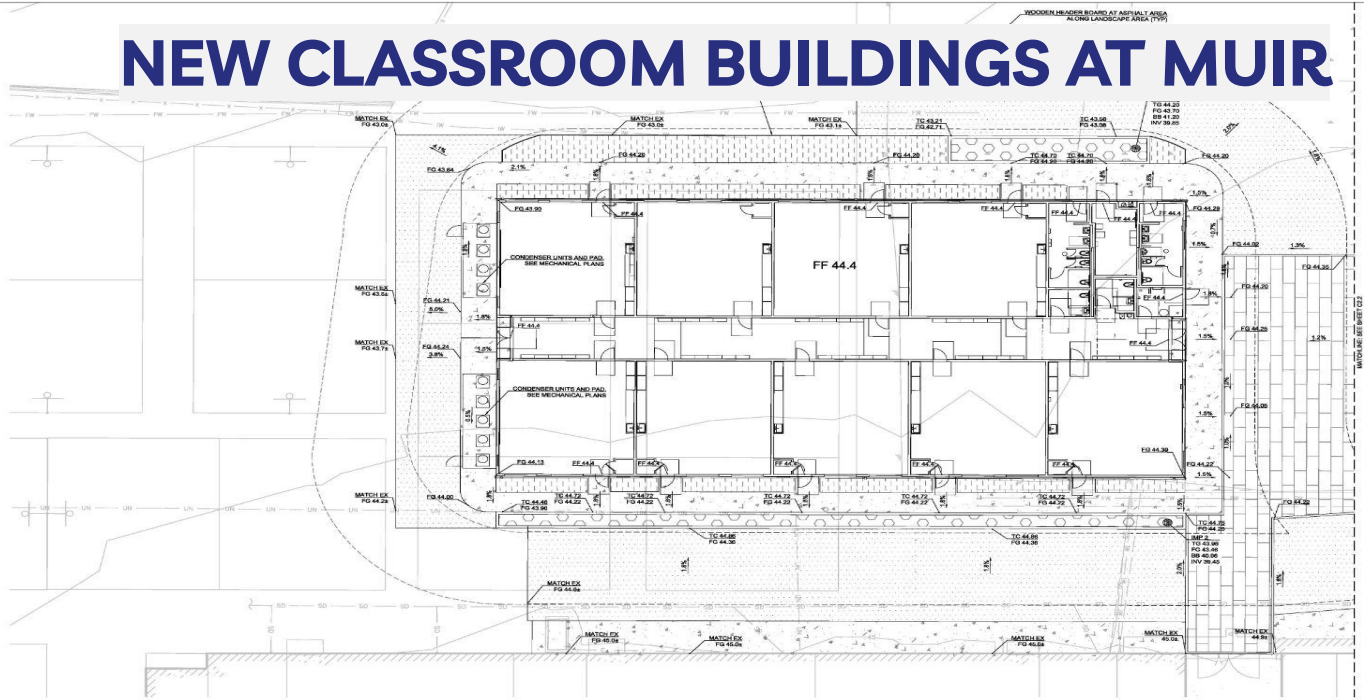

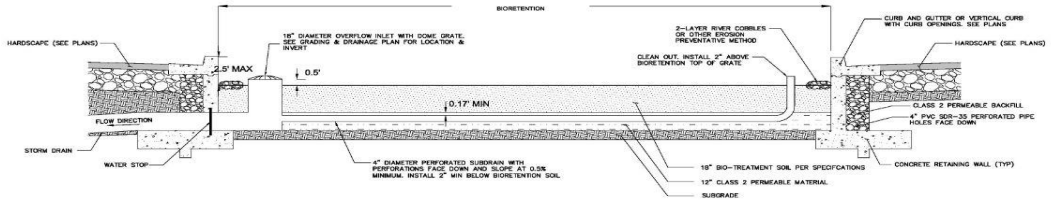

A TYPICAL BIORETENTION SECTION
SCALE: NTS

GENERAL NOTES

1. MATCH POINTS AND LIMITS OF WORK SHOWN ON THE PLANS TO BE VERIFIED IN THE FINAL DESIGN BY THE DESIGN BUILD ENGINEER.

2. SUBGRADE PREPARATION FOR THE BUILDING AND EXTERIOR PAVEMENTS SHALL BE DESIGNED PER THE GEOTECH RECOMMENDATIONS.

LEGEND

- EVA. SEE ARCHITECT PLANS
- AC PAVING
- PERMEABLE PAVERS WITH SUBDRAINS
- LANDSCAPE
- CONCRETE PAVING
- BIORETENTION BASIN PER CURRENT ALAMEDA COUNTY C3 STORM DESIGN GUIDE

10 5 0 10 20 30
SCALE IN FEET

HKIT ARCHITECTS
339 NINTH STREET, SUITE 240 • OAKLAND, CA 94607
T 510.625.9800 • F 510.625.9851 • WWW.HKIT.COM

Bellecci & Associates, Inc.
civil engineers • land development • land surveying
Phone (925) 866-1868 FAX (925) 866-1838

John Muir
Middle School
Classroom Building

1444 Williams Street
San Leandro, CA 94577

JOB NO.	20342
DRAWN	JS
CHECKED	RB
JOB CAPTAIN	AF

ISSUE

Δ	DATE	DESCRIPTION
	12/23/20	50% DD
	03/13/21	75% DD
	06/04/21	100% DD


DRAWING TITLE
GRADING PLAN

SCALE

C2.1

COPYRIGHT © 2016 HKIT ARCHITECTS

NEW CAMPUS AT LINCOLN HIGH SCHOOL

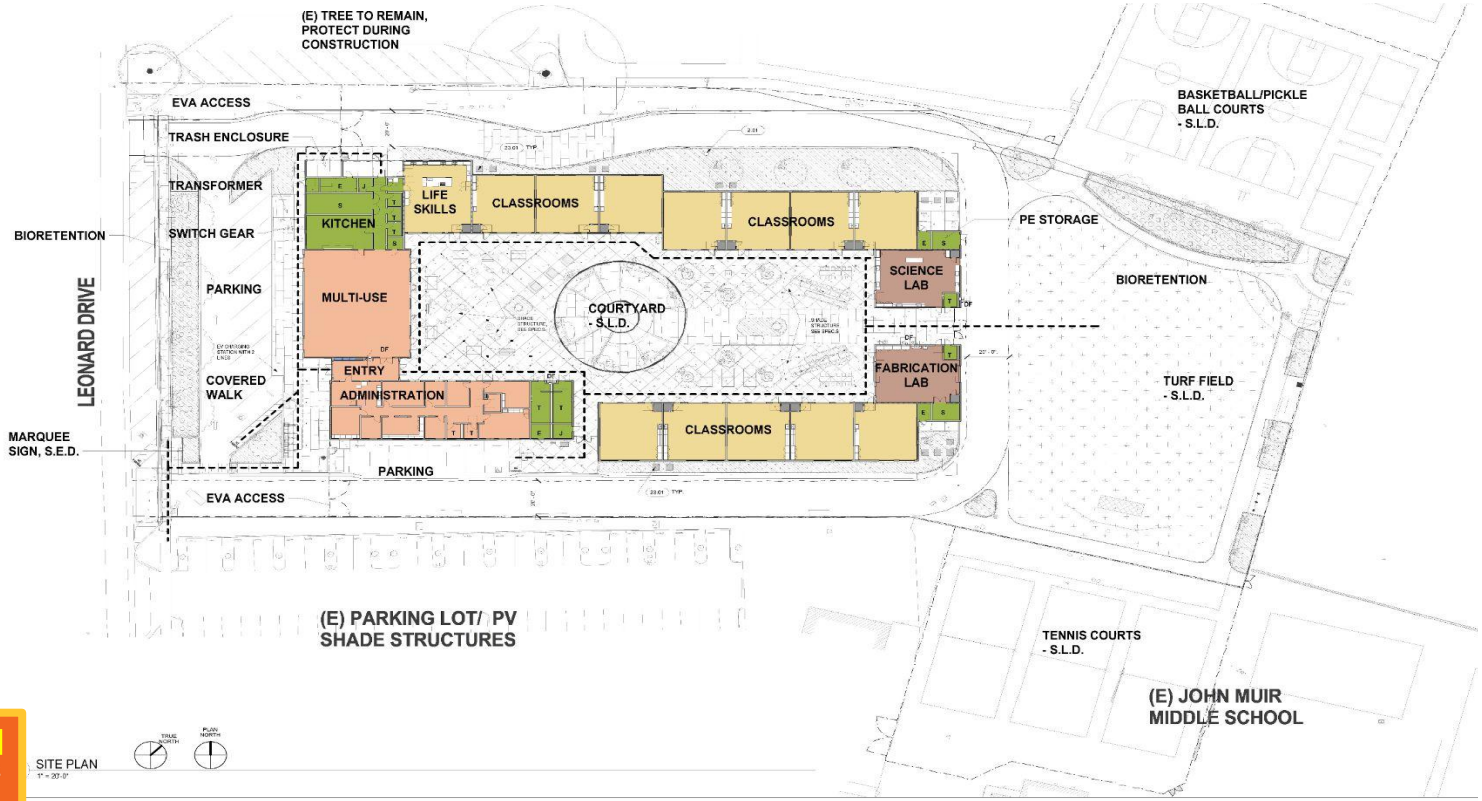

SITE PLAN

MEASURE N
BUILDING GREAT SCHOOLS FOR SAN LEANDRO


THANK YOU!
Any feedback or questions?
BUILDING A CULTURE OF EXCELLENCE
MEASURE J1
YOUR BOND DOLLARS AT WORK
MEASURE N
BUILDING GREAT SCHOOLS
FOR SAN LEANDRO
SAN LEANDRO
UNIFIED SCHOOL DISTRICT