MEASURE J1 & N PROJECT UPDATE


Presented by Aaron Kerrigan, Bond Director

March 8, 2022



MEASURE N
BUILDING GREAT SCHOOLS FOR SAN LEANDRO


Garfield Shade Structure

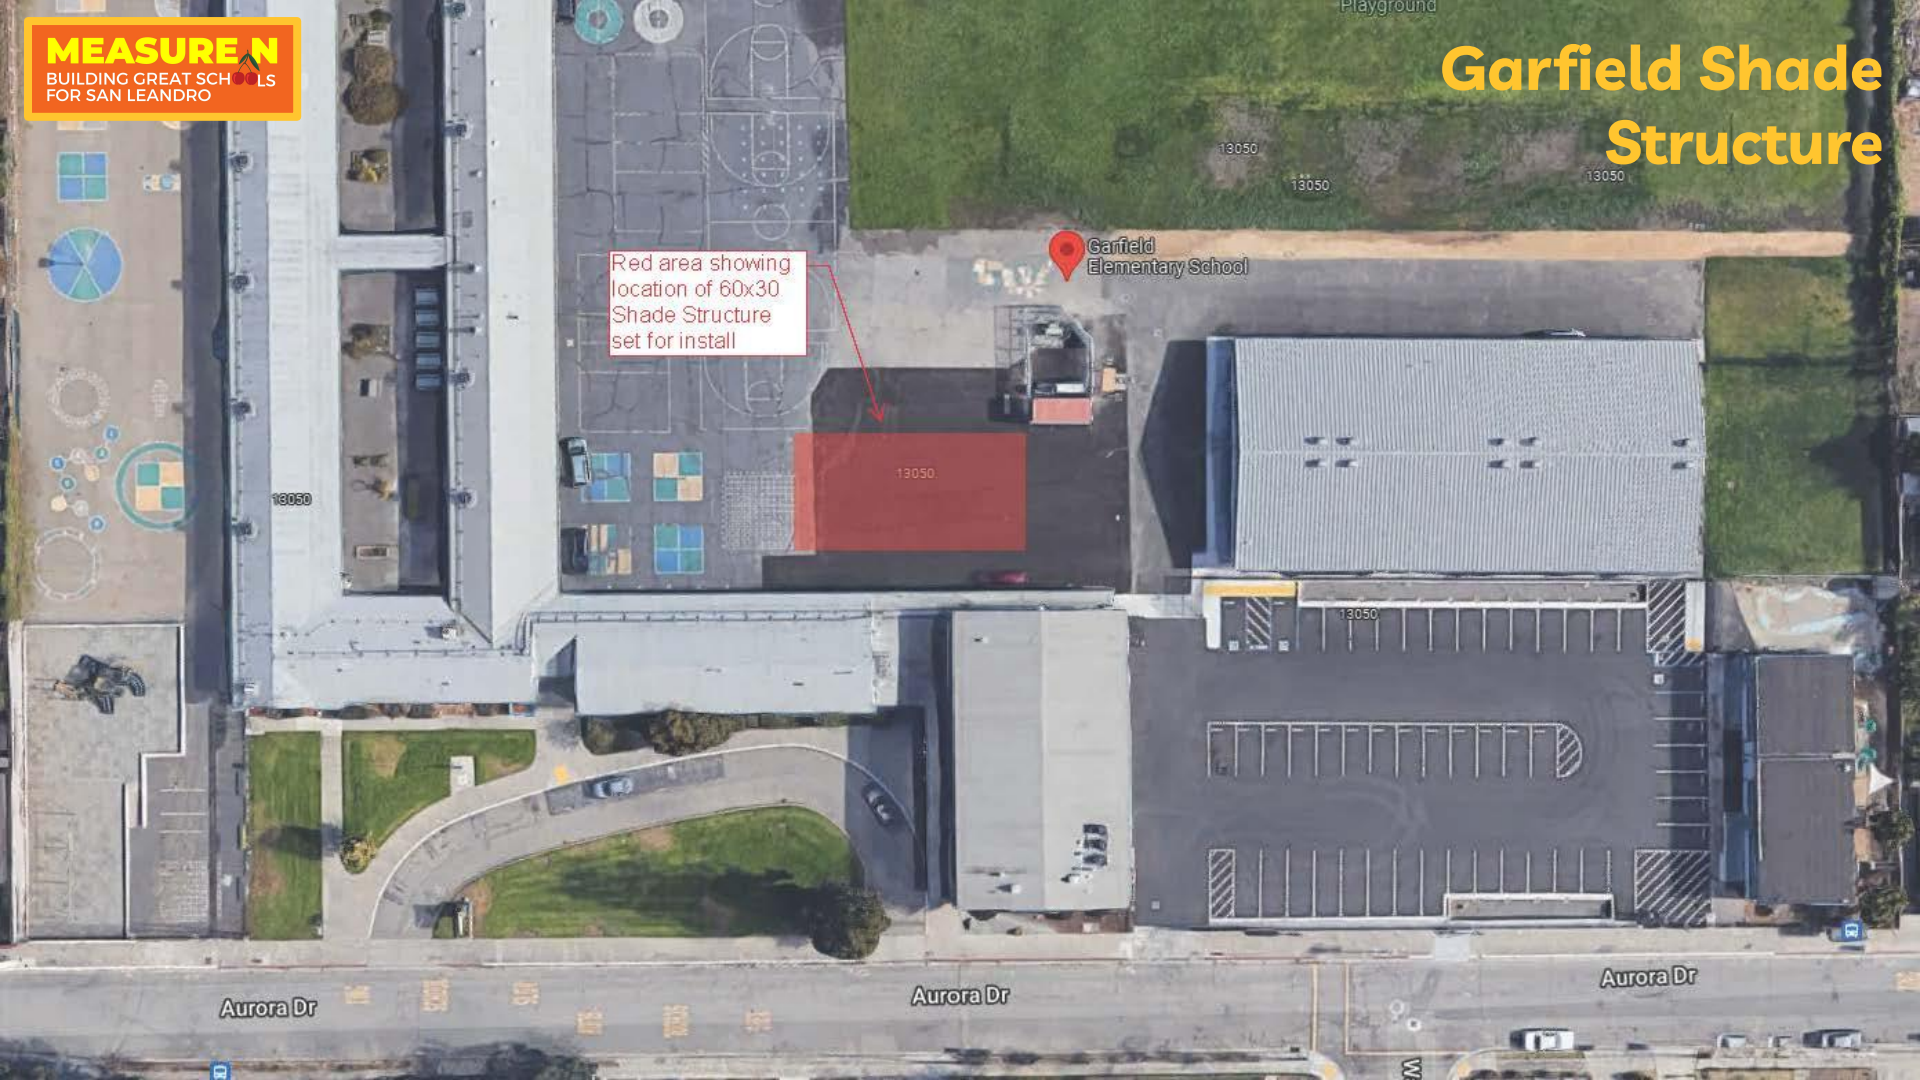

Madison Shade Structure



MEASURE N
BUILDING GREAT SCHOOLS FOR SAN LEANDRO

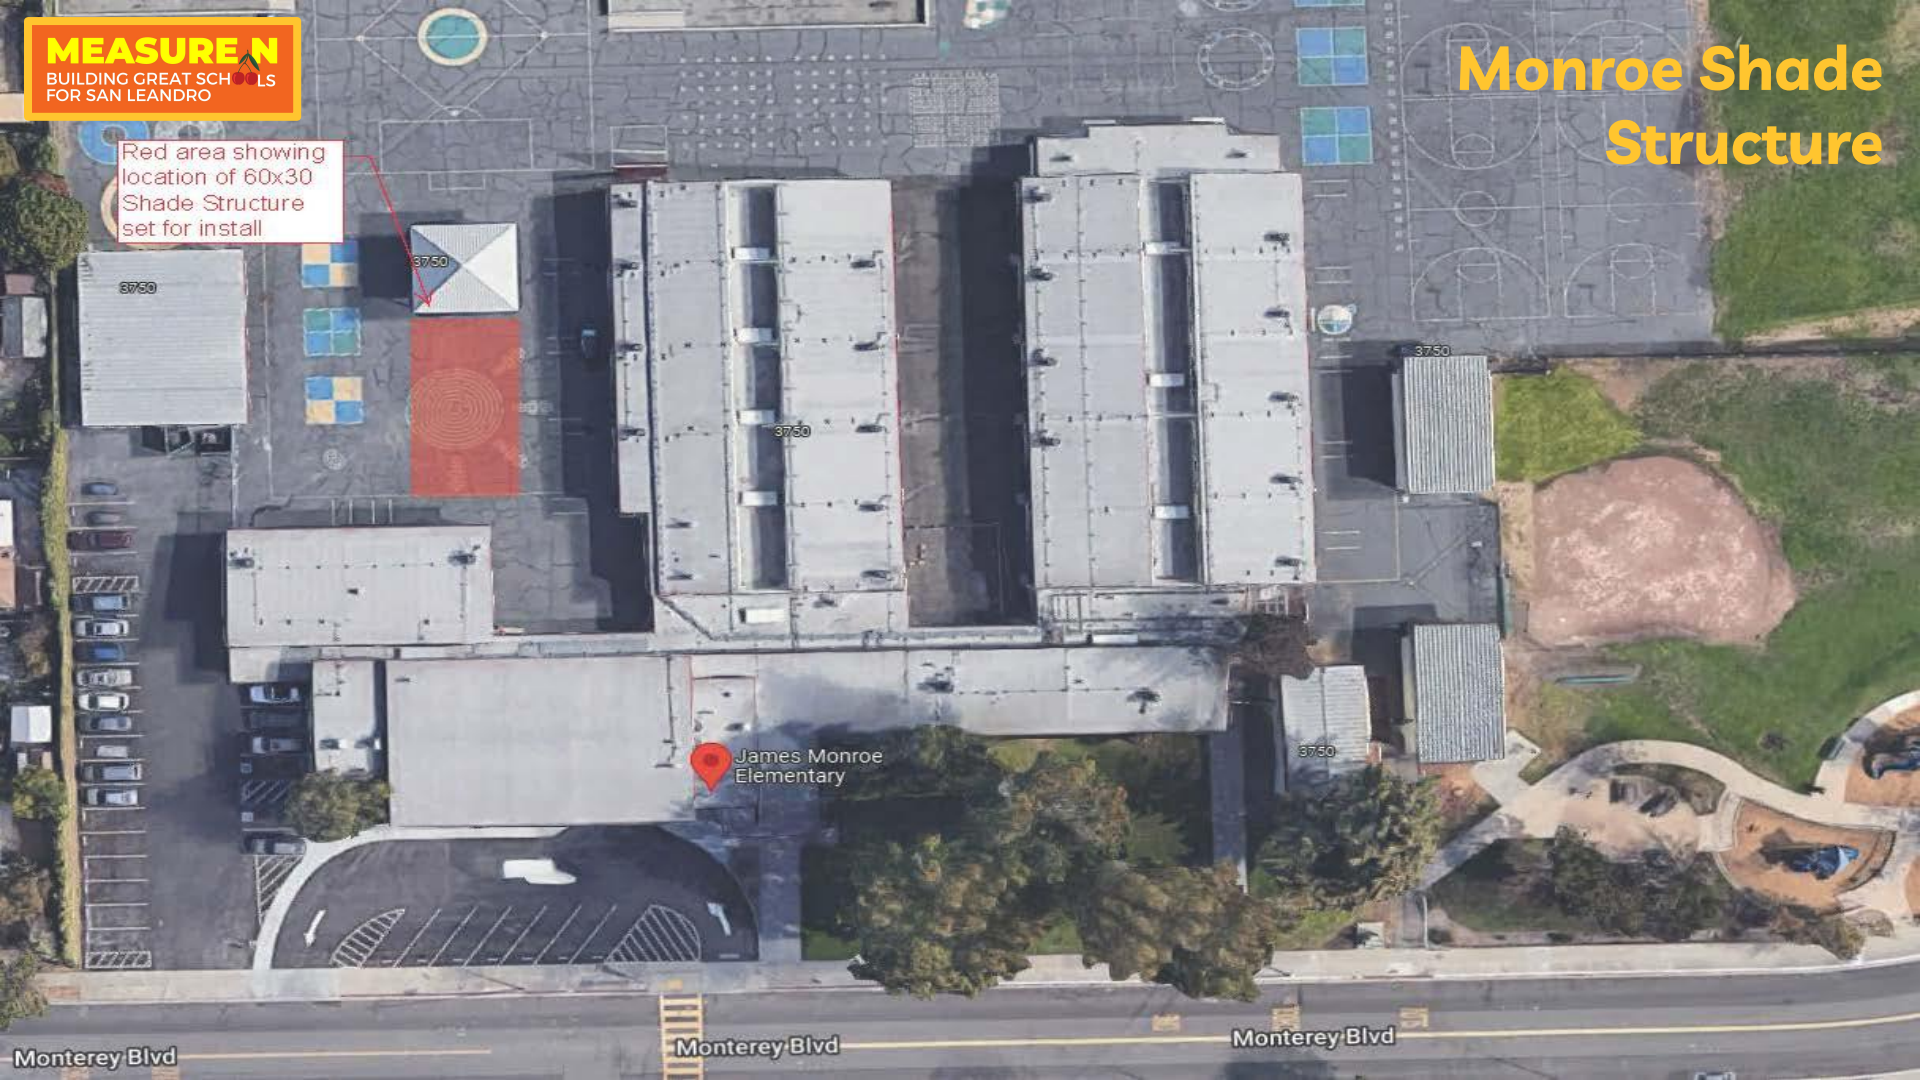
MEASURE N
BUILDING GREAT SCHOOLS FOR SAN LEANDRO
Monroe Shade Structure
Red area showing location of 60x30 Shade Structure set for install
3750
3750
3750
3750
3750
James Monroe Elementary
Monterey Blvd
Monterey Blvd
Monterey Blvd

MEASURE N
BUILDING GREAT SCHOOLS FOR SAN LEANDRO

Roosevelt Shade Structure



MEASURE N
BUILDING GREAT SCHOOLS FOR SAN LEANDRO

Washington Shade Structure




MEASURE N
BUILDING GREAT SCHOOLS FOR SAN LEANDRO

Wilson Shade Structure



MEASURE N
BUILDING GREAT SCHOOLS FOR SAN LEANDRO

McKinley Shade Structure and Drop-off

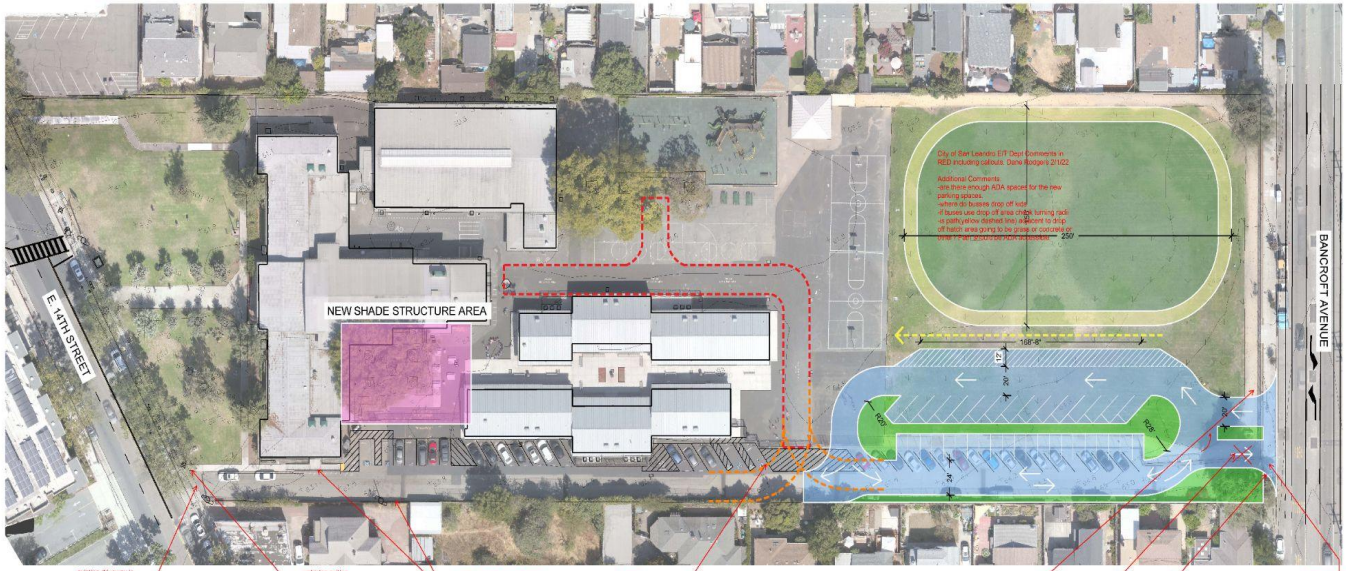

PARKING	EXISTING	PROPOSED	Δ
STANDARD	31	50	+19
ADA	5	5	0

MCKINLEY ELEMENTARY SCHOOL
2150 E 14TH ST.
SAN LEANDRO, CALIFORNIA

DRAFT

SITE PLAN
OPTION 3

THESE EXHIBITS HAVE BEEN PRODUCED AS A TOOL FOR CLIENT REVIEW AND/OR DECISION MAKING BY CLIENT, DESIGN TEAM, AND/OR PUBLIC AGENCIES. THE GRAPHICS REPRESENTED HERE ARE INTENDED SOLELY AS ILLUSTRATIVE DIAGRAMS, AND DO NOT NECESSARILY INDICATE AN EXACT VISUAL REPRESENTATION OF FUTURE STRUCTURE HEIGHTS, ARCHITECTURAL STYLE, PLANTING, OR OTHER SITE IMPROVEMENTS. INTEGRATED DESIGN STUDIO (IDS) BEARS NO RESPONSIBILITY / LIABILITY FOR INACCURACIES OF ILLUSTRATIVE DIAGRAMS

JANUARY 26, 2022

ids INTEGRATED DESIGN STUDIO
tel. 415-381-9500
integrateddesignstudio.com

McKinley Shade Structure and Drop-off



3 COURTYARD VIEW LOOKING EAST
SCALE: N.T.S.



1 COURTYARD VIEW LOOKING NORTH - EAST
SCALE: N.T.S.



4 COURTYARD VIEW LOOKING WEST
SCALE: N.T.S.



2 COURTYARD VIEW LOOKING SOUTH - WEST
SCALE: N.T.S.

Dorman Associates
CHRIS DORMAN, A.A.
238 FLAMINGO ROAD
MILL VALLEY, CA 94941
415.381.7944
415.381.1979 FAX
CHRIS@DORMANASSOCIATES.COM

ids
INTEGRATED DESIGN STUDIO Inc
227 Fairmont Ave Ste
San Mateo, CA 94401
(415) 516-4939
www.integrateddesignstudio.com

DRAFT
John Erickson, Landscape Architect

APPLICATION:
XXXXXX
MCKINLEY ELEMENTARY SCHOOL
2150 E 14TH ST.
SAN LEANDRO, CA 94577
APN: XXXXXXX

DRAFT
DESIGN DEVELOPMENT

RENDERED 3D VIEWS

REVISIONS

DATE: 03/02/2022
SHEET:
L0.1

MEASURE N
BUILDING GREAT SCHOOLS FOR SAN LEANDRO


THANK YOU!
Any feedback or questions?
BUILDING A CULTURE OF EXCELLENCE
MEASURE J1
YOUR BOND DOLLARS AT WORK
MEASURE N
BUILDING GREAT SCHOOLS
FOR SAN LEANDRO
SAN LEANDRO
UNIFIED SCHOOL DISTRICT